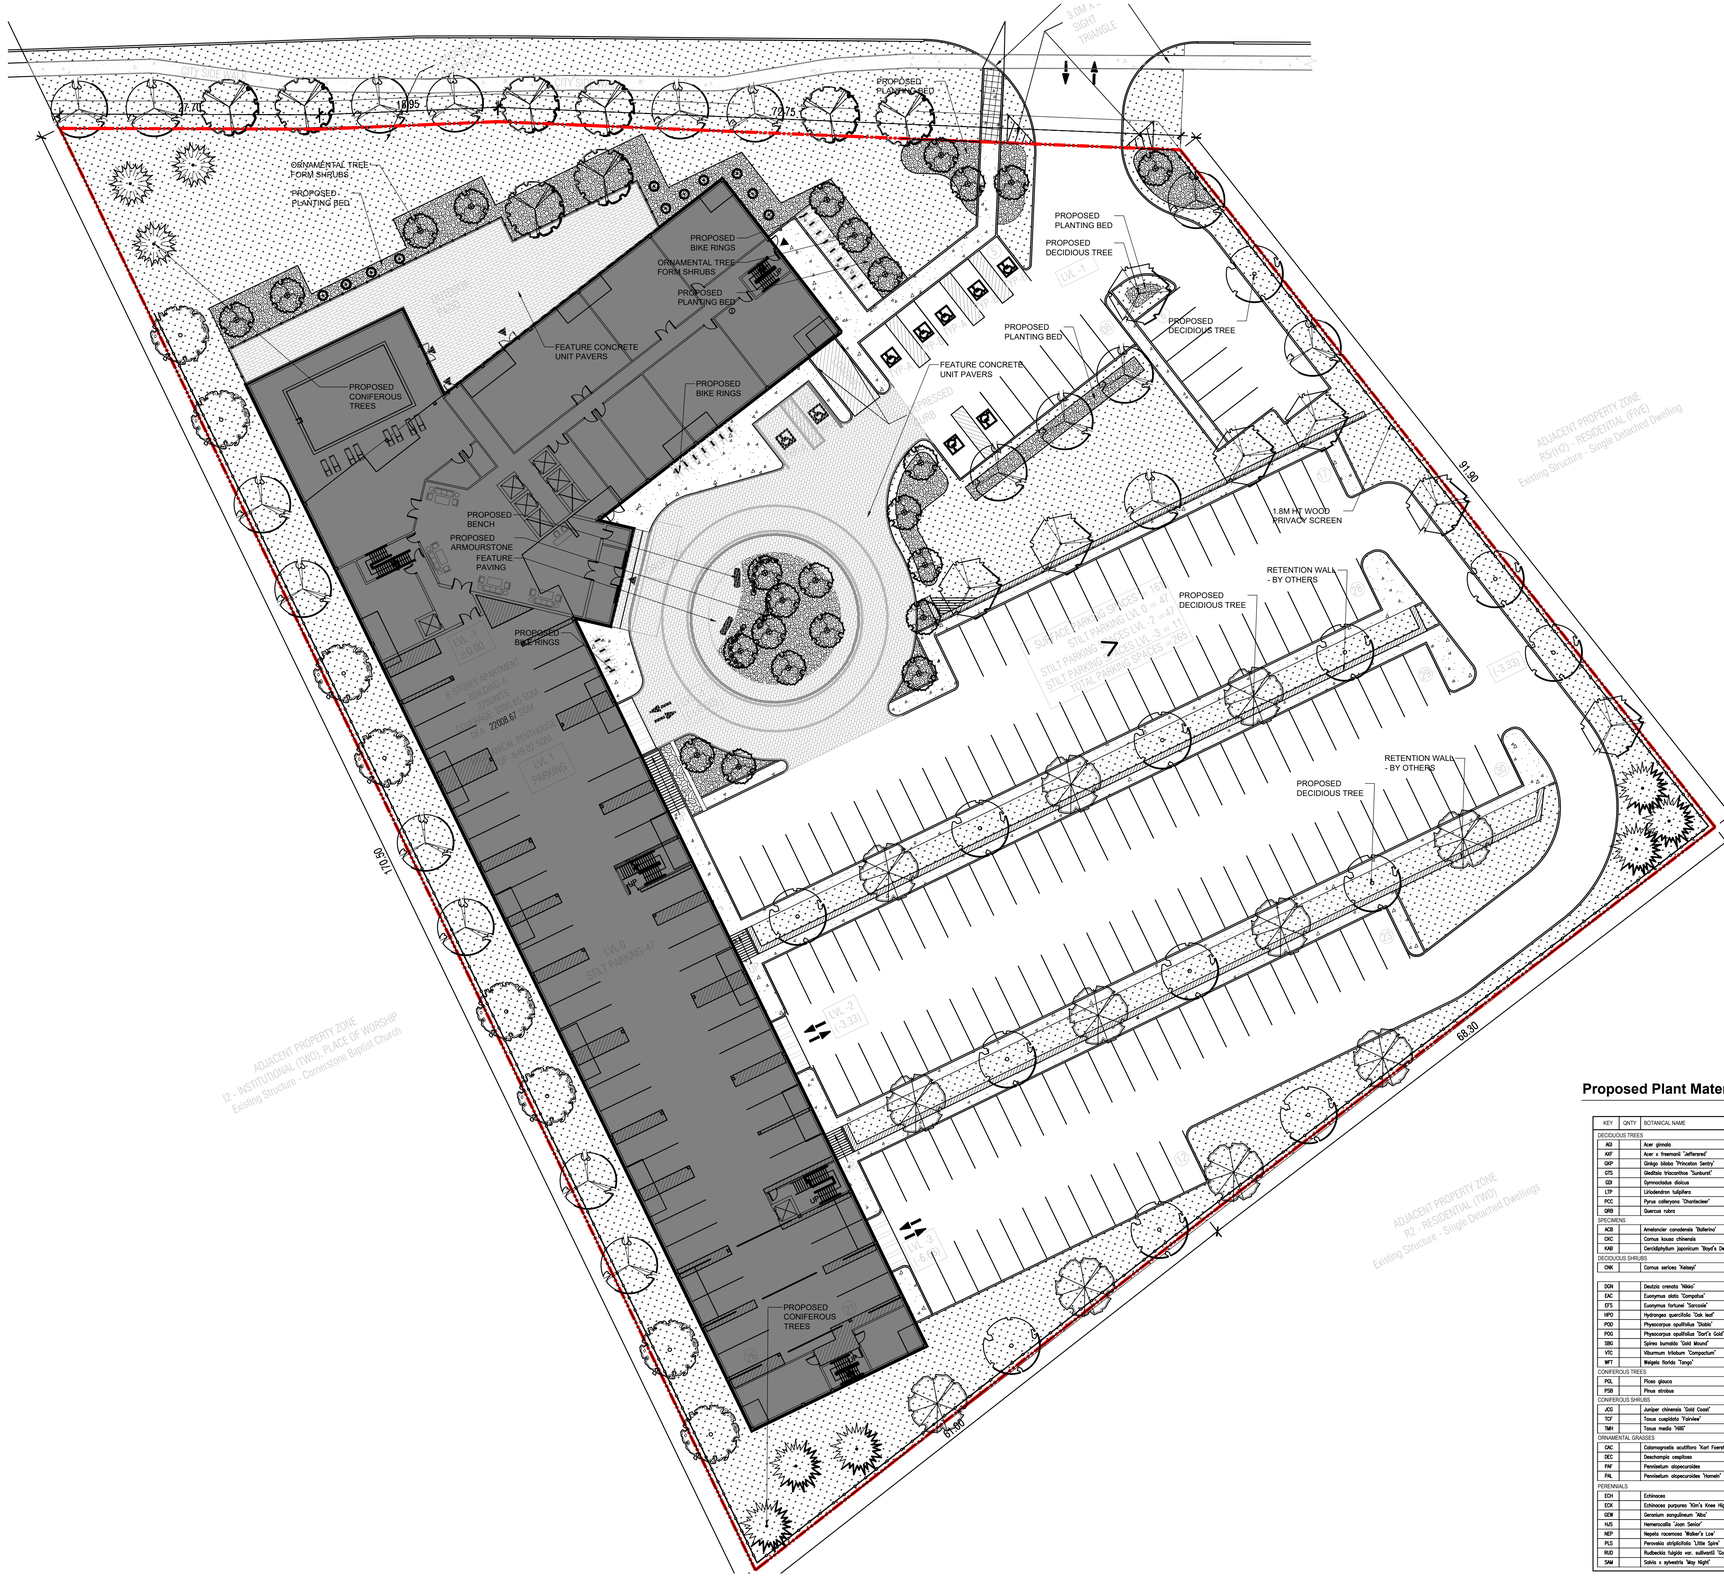

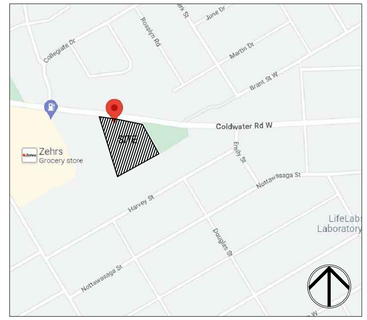

Key Map

Legend

- Proposed Deciduous Tree
- Proposed Coniferous Tree
- Proposed Shrub/Perennial
- Property Line
- Proposed Curb Typ.
- Proposed Retaining Wall - By Others
- Proposed Armourstone
- Proposed Bike Ring
- Prop. 1.8m HT Wood Privacy Screen Typ.
- Prop. 1.2 Ornamental Metal Fence
- Prop. Sodded Area Typ.
- Prop. Concrete Paving Typ.
- Prop. Unit Paving Type 1
- Proposed Planting Area

Proposed Plant Material List

KEY	QNTY	BOTANICAL NAME	COMMON NAME	HT/CAL	SPREAD	ROOT	DROUGHT TOLERANT	NATIVE	REMARKS
DECIDUOUS TREES									
ACI		Acer ginnala	Amur Maple	70 mm		B.&B.	Yes	Yes	Tree Form
AFF		Acer x freemanii 'Jeffersred'	Jeffersred Freeman Maple	70 mm		B.&B.	Yes	Yes	Full Form
GKP		Ginkgo biloba 'Princeton Sentry'	Princeton Sentry Maidenhair Tree	70 mm		B.&B.	Yes	No	Full Form
GTS		Gleditsia triacanthos 'Sunburst'	Sunburst Honey-Locust	70 mm		B.&B.	Yes	Yes	Full Form
GDI		Gymnocladus dioicus	Kentucky Coffee Tree	70 mm		B.&B.	Yes	Yes	Full Form
LTP		Liriodendron tulipifera	Tulip Tree	70 mm	cream	B.&B.	Yes	Yes	Full Form
PCC		Pyrus calleryana 'Chanticleer'	Chanticleer Pear	70 mm		B.&B.	Yes	No	Full Form
QRD		Quercus rubra	Red Oak	70 mm		B.&B.	Yes	Yes	Full Form
SPECIMENS									
ACB		Amelanchier canadensis 'Ballerina'	Ballerina Serviceberry	200 cm		B.&B.	Yes	Yes	Multi Stem
CKC		Cornus kousa chinensis	Chinese Flowering Dogwood	120 cm		B.&B.	Yes	No	Full Form
KAB		Cercidiphyllum japonicum 'Boyd's Dwarf'	Katsura	70 mm		B.&B.	No	No	Full Form
DECIDUOUS SHRUBS									
CNK		Cornus sericea 'Kelsey'	Kelsey Red Osier Dogwood	60 cm		C.G.	Yes	Yes	Full Form
DGN		Deutzia crenata 'Nikko'	Dwarf Slender White Deutzia	35 cm		C.G.	No	No	Full Form
EAC		Euonymus alatis 'Compactus'	Dwarf Burningbush	60 cm		C.G.	Yes	No	Full Form
EFS		Euonymus fortunei 'Sarcoxie'	Sarcoxie Euonymus			C.G.	Yes	No	Full Form
HPO		Hydrangea quercifolia 'Oak leaf'	Oak leaf Hydrangea	60 cm		C.G.	No	No	Full Form
POD		Physocarpus opulifolius 'Diabla'	Diabla Purpleleaf Ninebark	80 cm		C.G.	Yes	Yes	Full Form
POG		Physocarpus opulifolius 'Dart's Gold'	Dart's Gold Ninebark	60 cm		C.G.	Yes	Yes	Dwarf
SBG		Spirea bumalda 'Gold Mound'	Gold Mound Spirea	60 cm		C.G.	Yes	Yes	Full Form
VTC		Viburnum trilobum 'Compactum'	Compact High Bush-Cranberry	70 cm		C.G.	Yes	Yes	Full Form
WT1		Weigela florida 'Tango'	Tango Weigela	60 cm		C.G.	No	No	Full Form
CONIFEROUS TREES									
PGL		Picea glauca	White Spruce	200 cm		B.&B.	Yes	Yes	Full Form
PSB		Picea strobus	White Pine	200 cm		B.&B.	Yes	Yes	Full Form
CONIFEROUS SHRUBS									
JCG		Juniper chinensis 'Gold Coast'	Gold Coast Juniper		70 cm	C.G.	Yes	No	Full Form
TCF		Taxus cuspidata 'Fairview'	Fairview Yew		65 cm	C.G.	Yes	No	Full Form
TMH		Taxus media 'Hillii'	Hill's Yew	70 cm		C.G.	Yes	No	Full Form
ORNAMENTAL GRASSES									
CAC		Calamagrostis acutiflora 'Karl Foerster'	Karl Foerster Feather Reed Grass			5 Gal.	Yes	No	Full Form
DEC		Deschampsia cespitosa	Tufted Hairgrass			2 Gal.	Yes	Yes	Full Form
PAF		Pennisetum alopecuroides	Fountain Grass			2 Gal.	Yes	No	Full Form
PAL		Pennisetum alopecuroides 'Hameln'	Hameln Dwarf Fountain Grass			2 Gal.	Yes	No	Full Form
PERENNIALS									
ECH		Echinacea	Purple Cone Flower			2 Gal.	Yes	No	Full Form
ECK		Echinacea purpurea 'Kim's Knee High'	Dwarf Purple Cone Flower			2 Gal.	Yes	No	Full Form
GEW		Geranium sanguineum 'Alba'	White Hardy Geranium			2 Gal.	No	No	White Flowers
HJS		Hemerocallis 'Joan Senior'	Joan Senior (white) Daylilies			2 Gal.	Yes	No	Full Form
NEP		Nepeta racemosa 'Walker's Low'	Walker's Low Catmint			2 Gal.	Yes	No	Full Form
PLS		Perovskia atriplicifolia 'Little Spire'	Little Spire Russian Sage			2 Gal.	Yes	No	Full Form
RUD		Rudbeckia fulgida var. sullivantii 'Goldsturm'	Black Eyed Susan			2 Gal.	Yes	Yes	Full Form
SAM		Salvia x sylvestris 'May Night'	May Night Salvia			2 Gal.	Yes	No	Full Form

MARTON SMITH LANDSCAPE ARCHITECTS
170 The Donway W Suite 206.
Toronto, Ontario, Canada. M3C 2G3
tel. 416.492.9966 | email. info@msla.ca

Architect:
n Architecture Inc
PRINCIPAL: NITIN MALHOTRA, ARCHITECT.
9120 Leslie Street. Suite-208.
Richmond Hill, ON. L4B 3J9
T:416.303.4621 F:1.866.340.5265
E: info@narchitecture.com
www.narchitecture.com

Client/Owner:

Municipality: ORILLIA

Notes:

No.	Revision	Date
01	Issued for Review	08/03/22

North:

Stamp: ONTARIO ASSOCIATION OF LANDSCAPE ARCHITECTS MEMBER OALA

Project:
Proposed Landscape and Site Upgrades
223, 249, 261 Coldwater Road West, Orillia, Ontario

Scale: **1:300** Date: **Mar 2022**

Drawn By: **J.B.** Checked By: **L.M.**

Drawing Title:
Landscape Plan

Project No. **22124**

Sheet No. **L1-01**

All information contained in these plans shall be checked by the contractor. All discrepancies shall be reported to the Landscape Architect (L.A.) before commencing with construction. All drawings have copyright and shall remain the property of the Landscape Architect. Copying or any reproduction in part or whole shall only be permitted with written consent of L. A. Drawings shall not be used for construction unless sealed & SIGNED. All drainage pattern must drain positively away from buildings or structures at 2% min. The position of existing above ground and underground utilities ● facilities are not necessarily shown on the drawings, and where shown, the accuracy of the position of utilities or facilities is not guaranteed. Before starting work, the contractor shall confirm the exact location of all existing utilities and facilities, and shall assume liability for damages. ALL WORK SHALL CONFORM TO THE LATEST EDITION OF THE ONTARIO PROVINCIAL STANDARD SPECIFICATION ● AND ALL PLANT MATERIAL SHALL BE APPROVED BY LANDSCAPE ARCHITECT PRIOR TO INSTALLATION. DO NOT SCALE DRAWINGS ● PRELIMINARY NOT FOR CONSTRUCTION ● THESE DRAWINGS ARE NOT TO BE USED FOR CONSTRUCTION UNTIL COUNTERSIGNED BY L.A.RCHITECT ● DATE SIGNED